


PROPOSED SITE PLAN
APPLICATION FOR EXEMPTION

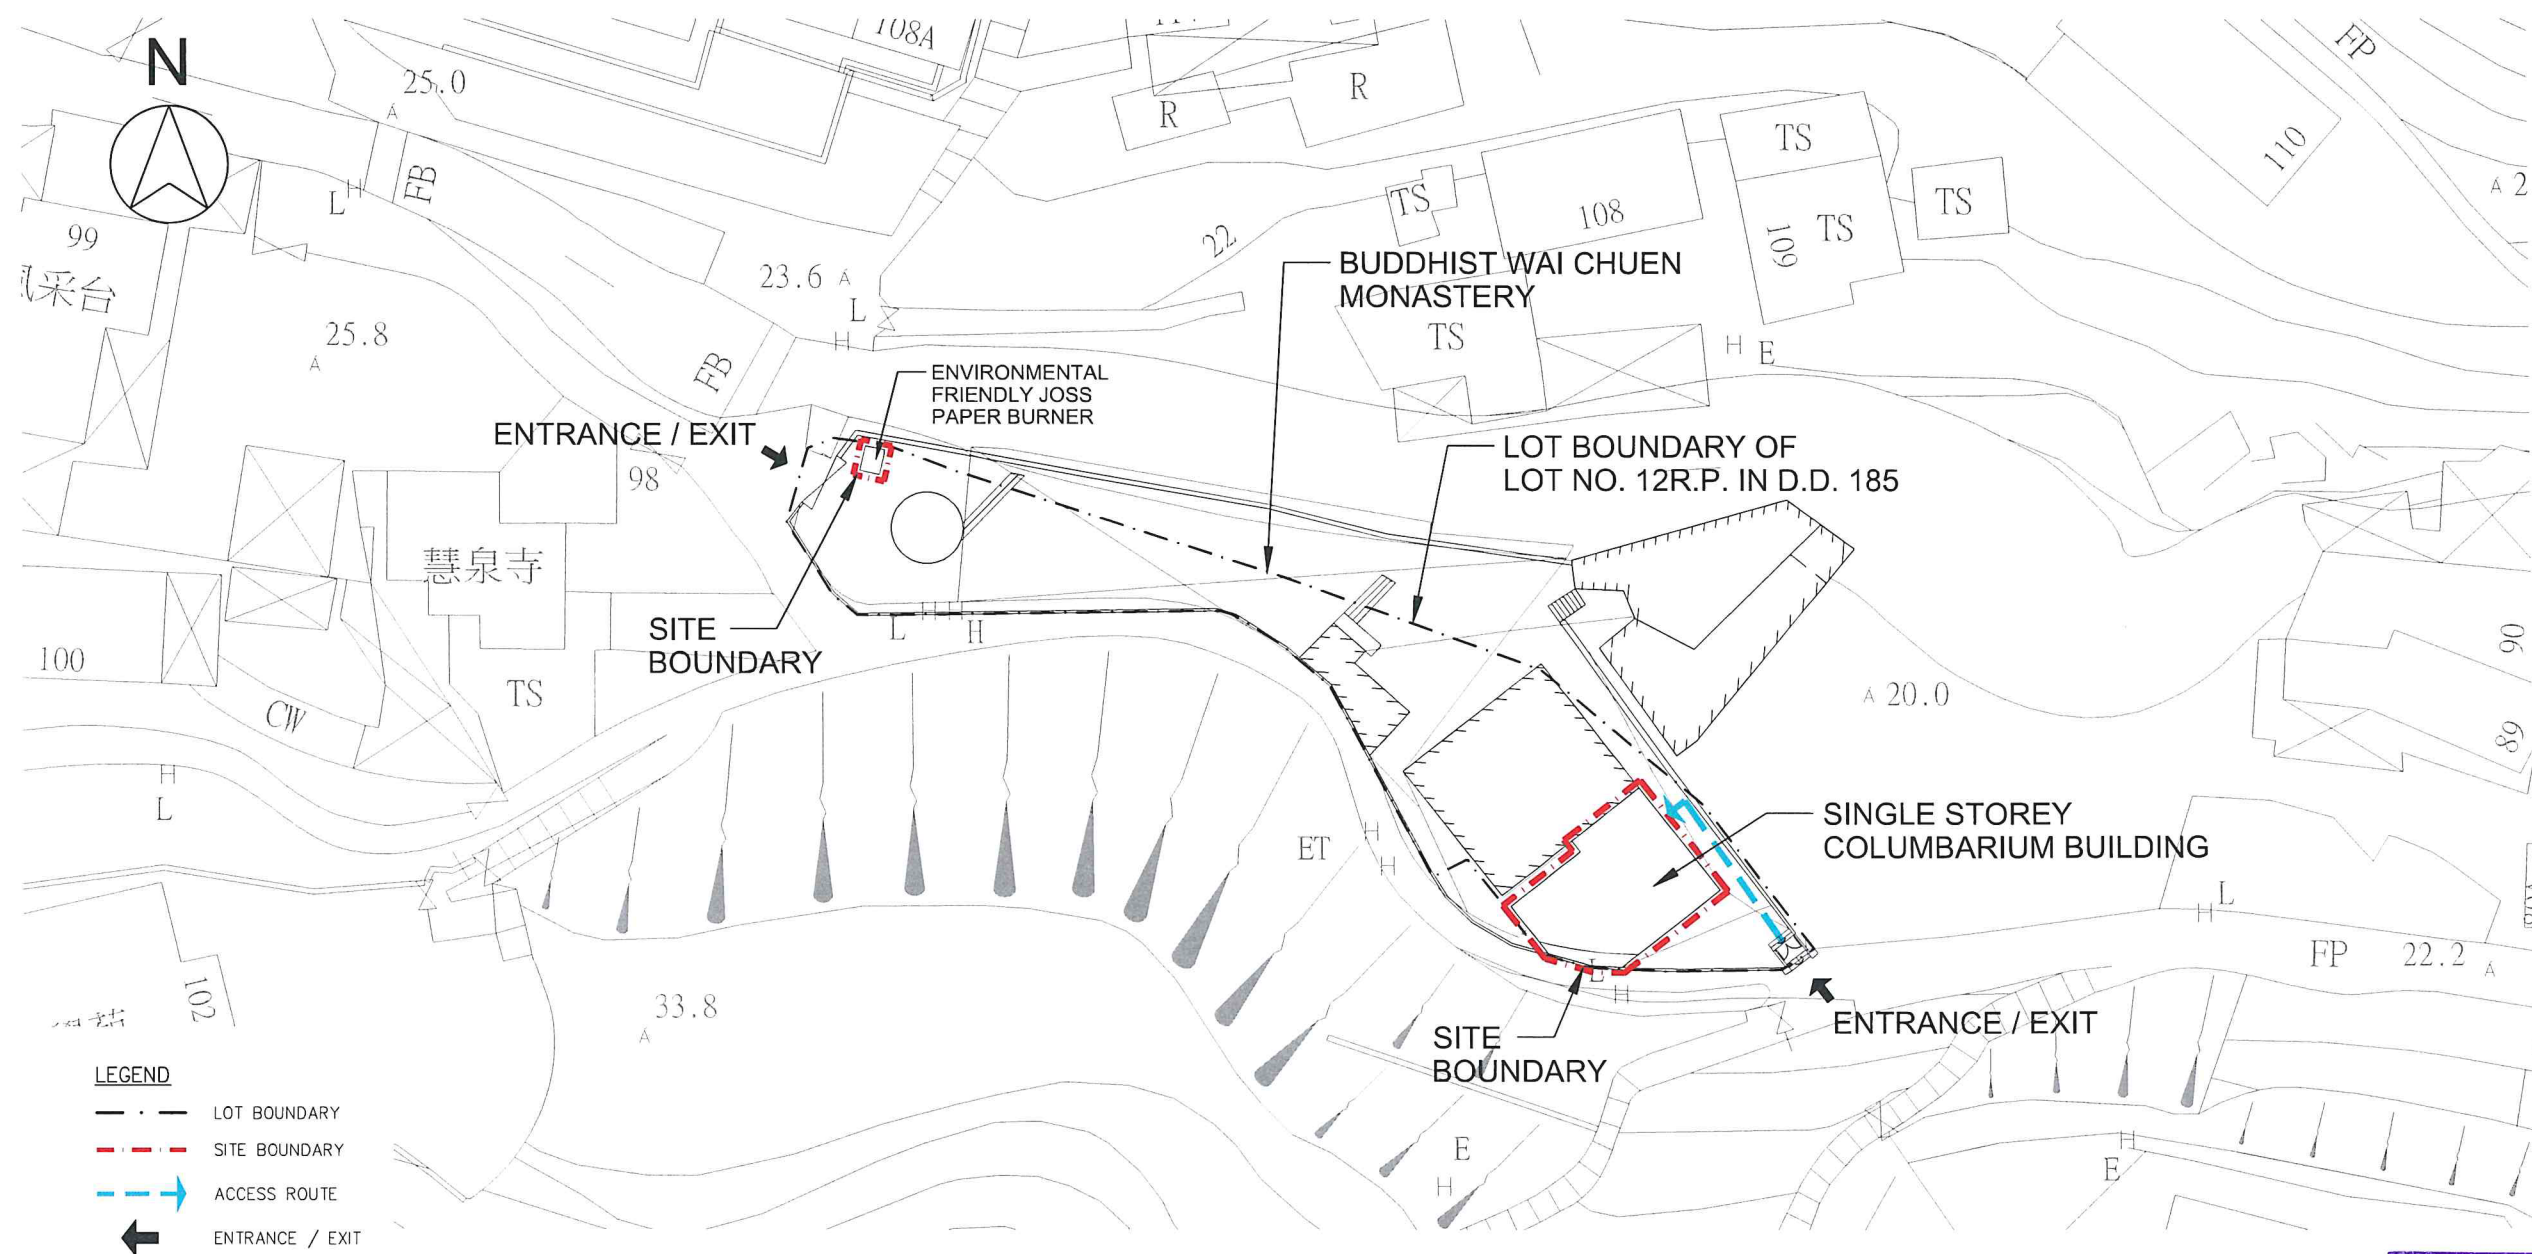

PROPOSED SITE PLAN (PLAN NO. D-01) SCALE 1 : 400

NOTES : 1. LOT BOUNDARY AND SETTING OUT OF BUILDINGS ARE PREPARED AND PROVIDED BY REGISTERED LAND SURVEYOR.
2. SITE BOUNDARY SET BY APPLICANT.

Name of Columbarium : BUDDHIST WAI CHUEN MONASTERY
Address : No. 97 PAI TAU VILLAGE, SHA TIN, NEW TERRITORIES (LOT NO. 12 (PART) RP IN DD185)

Date (dd/mm/yyyy) [Redacted]
Name and Signature of Applicant (if the applicant is a natural person) /
Authorized Person / Authorized Partner* [Redacted]

For and on behalf of
BUDDHIST WAI CHUEN MONASTERY LIMITED
佛教慈泉寺有限公司

Hong Kong Identity Card Number [Redacted]
Chop of Body Corporate [Redacted]

Date (dd/mm/yyyy) 21/09/2026
Signature and Name of Authorized Person / Registered Structural Engineer*
(Authorized Person/Registered Structural Engineer means a person registered under
section 3 of the Buildings Ordinance (Cap.123))
YUNG HUN TAT, ARTHUR

Registration Number # : AP(E) 59/91 Date of Expiry of Registration # : 18/01/2031
Must conform to the register under section 3 of the Buildings Ordinance (Cap.123)
* Delete if inapplicable

B.D. REFERENCE:				
REVISIONS			INITIAL AND DESIGNATION	
NO.	DESCRIPTION	DATE	DWN	CKD
1	1ST SUBMISSION	SEP 2018	AC	MC
2	2ND SUBMISSION	04 DEC 2024	AC	MC

NAME AND DESIGNATION		INITIAL	DATE
AUTHORIZED		MC	DEC 2024
CHECKED			
DRAWN		AC	DEC 2024

PROJECT
APPLICATION FOR EXEMPTION AND TEMPORARY
SUSPENSION OF LIABILITY FOR PRE-CUT-OFF
COLUMBARIA AT BUDDHIST WAI CHUEN MONASTERY,
97 PAI TAU VILLAGE, SHA TIN, NEW TERRITORIES
- LOT NO. 12R.P. AND LOT NO. 13 IN D.D. 185

DRAWING TITLE
PROPOSED SITE PLAN

SCALE AS SHOWN
DRAWING NO D-01 REV. A

SOURCE 2/PRMITE COLUMBARIA/BUDDHIST WAI CHUEN MONASTERY/CORRESPONDENCE/PLANS FOR LOT 12R.P. AND LOT 13 IN D.D. 185
CLIENT PLANS FOR LOT 12R.P. AND LOT 13 IN D.D. 185

ARCHITECT/STRUCTURAL ENGINEER
ARTHUR YUNG AND ASSOCIATES COMPANY LTD.
容亨達工程師事務所
17/F, HONG KONG JEWELLERY BUILDING Tel :22550708
178-180 QUEEN'S ROAD, CENTRAL, H.K. Fax :25591548

經私營骨灰安置所發展委員會根據《私營骨灰安置所條例》(第 630 章)第 26 條批准的圖則。
Plans approved by Private Columbaria Licensing Board under section 26 of Private Columbaria SURVEYOR (30)
簽署 Signature : [Signature]
姓名 Name : LAU Wing-yin
職位 Post : AS(PC), PCAO
日期 Date : 24 SEP 2026