


PROPOSED LAYOUT PLAN
APPLICATION FOR EXEMPTION

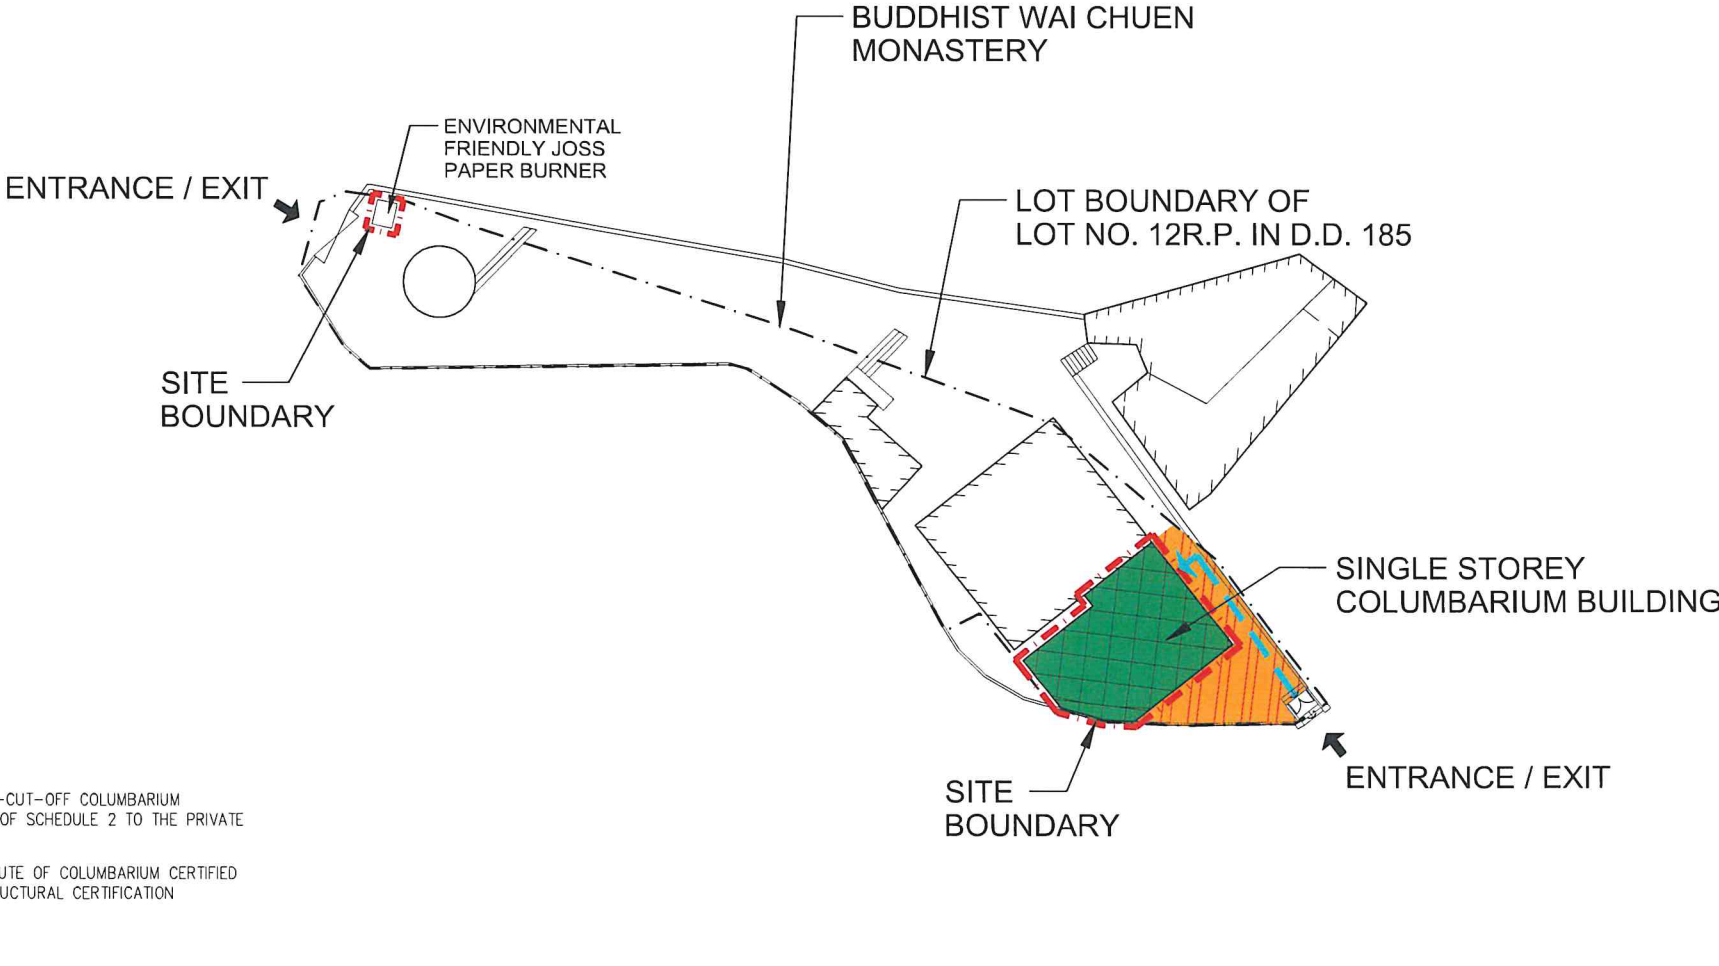

PROPOSED LAYOUT PLAN (PLAN NO. D-02) SCALE 1 : 400

NOTES : 1. LOT BOUNDARY AND SETTING OUT OF BUILDINGS ARE PREPARED AND PROVIDED BY REGISTERED LAND SURVEYOR.
2. SITE BOUNDARY SET BY APPLICANT.

Name of Columbarium : BUDDHIST WAI CHUEN MONASTERY
Address : No. 97 PAI TAU VILLAGE, SHA TIN, NEW TERRITORIES (LOT NO. 12 (PART) RP IN DD185)

[Redacted]
Date (dd/mm/yyyy)

[Redacted]
Name and Signature of Applicant (if the applicant is a natural person) /
Authorized Person / Authorized Partner *

21/09/2026
Date (dd/mm/yyyy)

[Signature]
YUNG HUN TAT, ARTHUR
Signature and Name of Authorized Person / Registered Structural Engineer *
(Authorized Person/Registered Structural Engineer means a person registered under
section 3 of the Buildings Ordinance (Cap.123))

[Redacted]
Hong Kong Identity Card Number

For and on behalf of
BUDDHIST WAI CHUEN MONASTERY LIMITED
佛教慈泉寺有限公司
[Redacted]
Chop of Body Corporate

Registration Number # : AP(E) 59/91 Date of Expiry of Registration # : 18/01/2031
Must conform to the register under section 3 of the Buildings Ordinance (Cap.123)
* Delete if inapplicable

B.D. REFERENCE:				
REVISIONS			INITIAL AND DESIGNATION	
NO.	DESCRIPTION	DATE	DWN	CKD
-	1ST SUBMISSION	SEP 2018	AC	MC
-	2ND SUBMISSION	04 DEC 2024	AC	MC

	NAME AND DESIGNATION	INITIAL	DATE
AUTHORIZED			
CHECKED	MC		DEC 2024
DRAWN	AC		DEC 2024

PROJECT
APPLICATION FOR EXEMPTION AND TEMPORARY
SUSPENSION OF LIABILITY FOR PRE-CUT-OFF
COLUMBARIA AT BUDDHIST WAI CHUEN MONASTERY,
97 PAI TAU VILLAGE, SHA TIN, NEW TERRITORIES
- LOT NO. 12R.P. AND LOT NO. 13 IN D.D. 185
DRAWING TITLE
PROPOSED LAYOUT PLAN

SCALE AS SHOWN
DRAWING NO D-02 (1 of 2) REV. A
SOURCE Z:\PRIVATE COLUMBARIA\BUDDHIST WAI CHUEN MONASTERY\CONSTRUCTION\2024\04\15\PLANS\DWG\20240817_BUDDHIST WAI CHUEN MONASTERY_LAYOUT.DWG
CLIENT

ARCHITECT/STRUCTURAL ENGINEER
ARTHUR YUNG AND ASSOCIATES COMPANY LTD.
容亨達工程師事務所
17/F, HONG KONG JEWELLERY BUILDING Tel :22550708
178-180 QUEEN'S ROAD, CENTRAL, H.K. Fax :25591548

經私營骨灰安置所發牌委員會根據《私營骨灰安置所條例》(第 630 章) 第 26 條批准的圖則。
Plans approved by Private Columbaria Licensing Board under section 26 of Private Columbaria Licensing Ordinance (Cap. 630).
簽署 Signature : [Signature]
姓名 Name : LAU Wing-yin
職位 Post : AS(PC), PCAO
日期 Date : 24 SEP 2026

Date of first interment of ashes in a niche / Date of sale of first niche	1976	(Serial no. of the niche) 1K-07-001
---	------	-------------------------------------

(1A) The "ash interment quantity to be permitted under exemption" shall be limited to the following sets of ashes:

- (b) the number of sets of ashes that were interred in this columbarium during the period from the cut-off time to the enactment date (new sets of ashes), and that the ashes so interred meet the following requirements—

- (ii) the ashes were interred in a religious ash pagoda (as defined by section 57(14) of the Private Columbaria Ordinance), where no fees, charges or other sums were paid, or are payable, for the interment of the sets of ashes concerned.

(3) Enactment date means 30 June 2017.

* 42 sets of ashes (including 56 niches) were returned and removed from the Application for Exemption.

Date (dd/mm/yyyy)

Name and Signature of Applicant (if the applicant is natural person):
Authorized Person/ Authorized Partner *

Hong Kong Identity Card Number/~~Travel Document Number~~ *

For and on behalf of
BUDDHIST WAI CHUEN MONASTERY LIMITED
佛教慈惠寺有限公司

Chop of Body Corporate/Partnership * (if applicable)

Authorized Signature(s)

Must conform to the register under section 3 of the Buildings Ordinance (Cap. 123)

* Delete if inapplicable

Item (i) – The ash interment quantity “to be permitted under exemption” conforms to the niche information accompanying the proposed floor plan; and

Item (iv) – The ash interment quantity in the site as at the time of submitting application conforms to the current site situation.

21/09/2026
Date (dd/mm/yyyy)


Signature and Name of Authorized Person/Registered Structural Engineer[±]

YUNG HUN TAT, ARTHUR

Registration Number #: AP(E) 59/91 Date of Expiry of Registration #: 18/01/2031